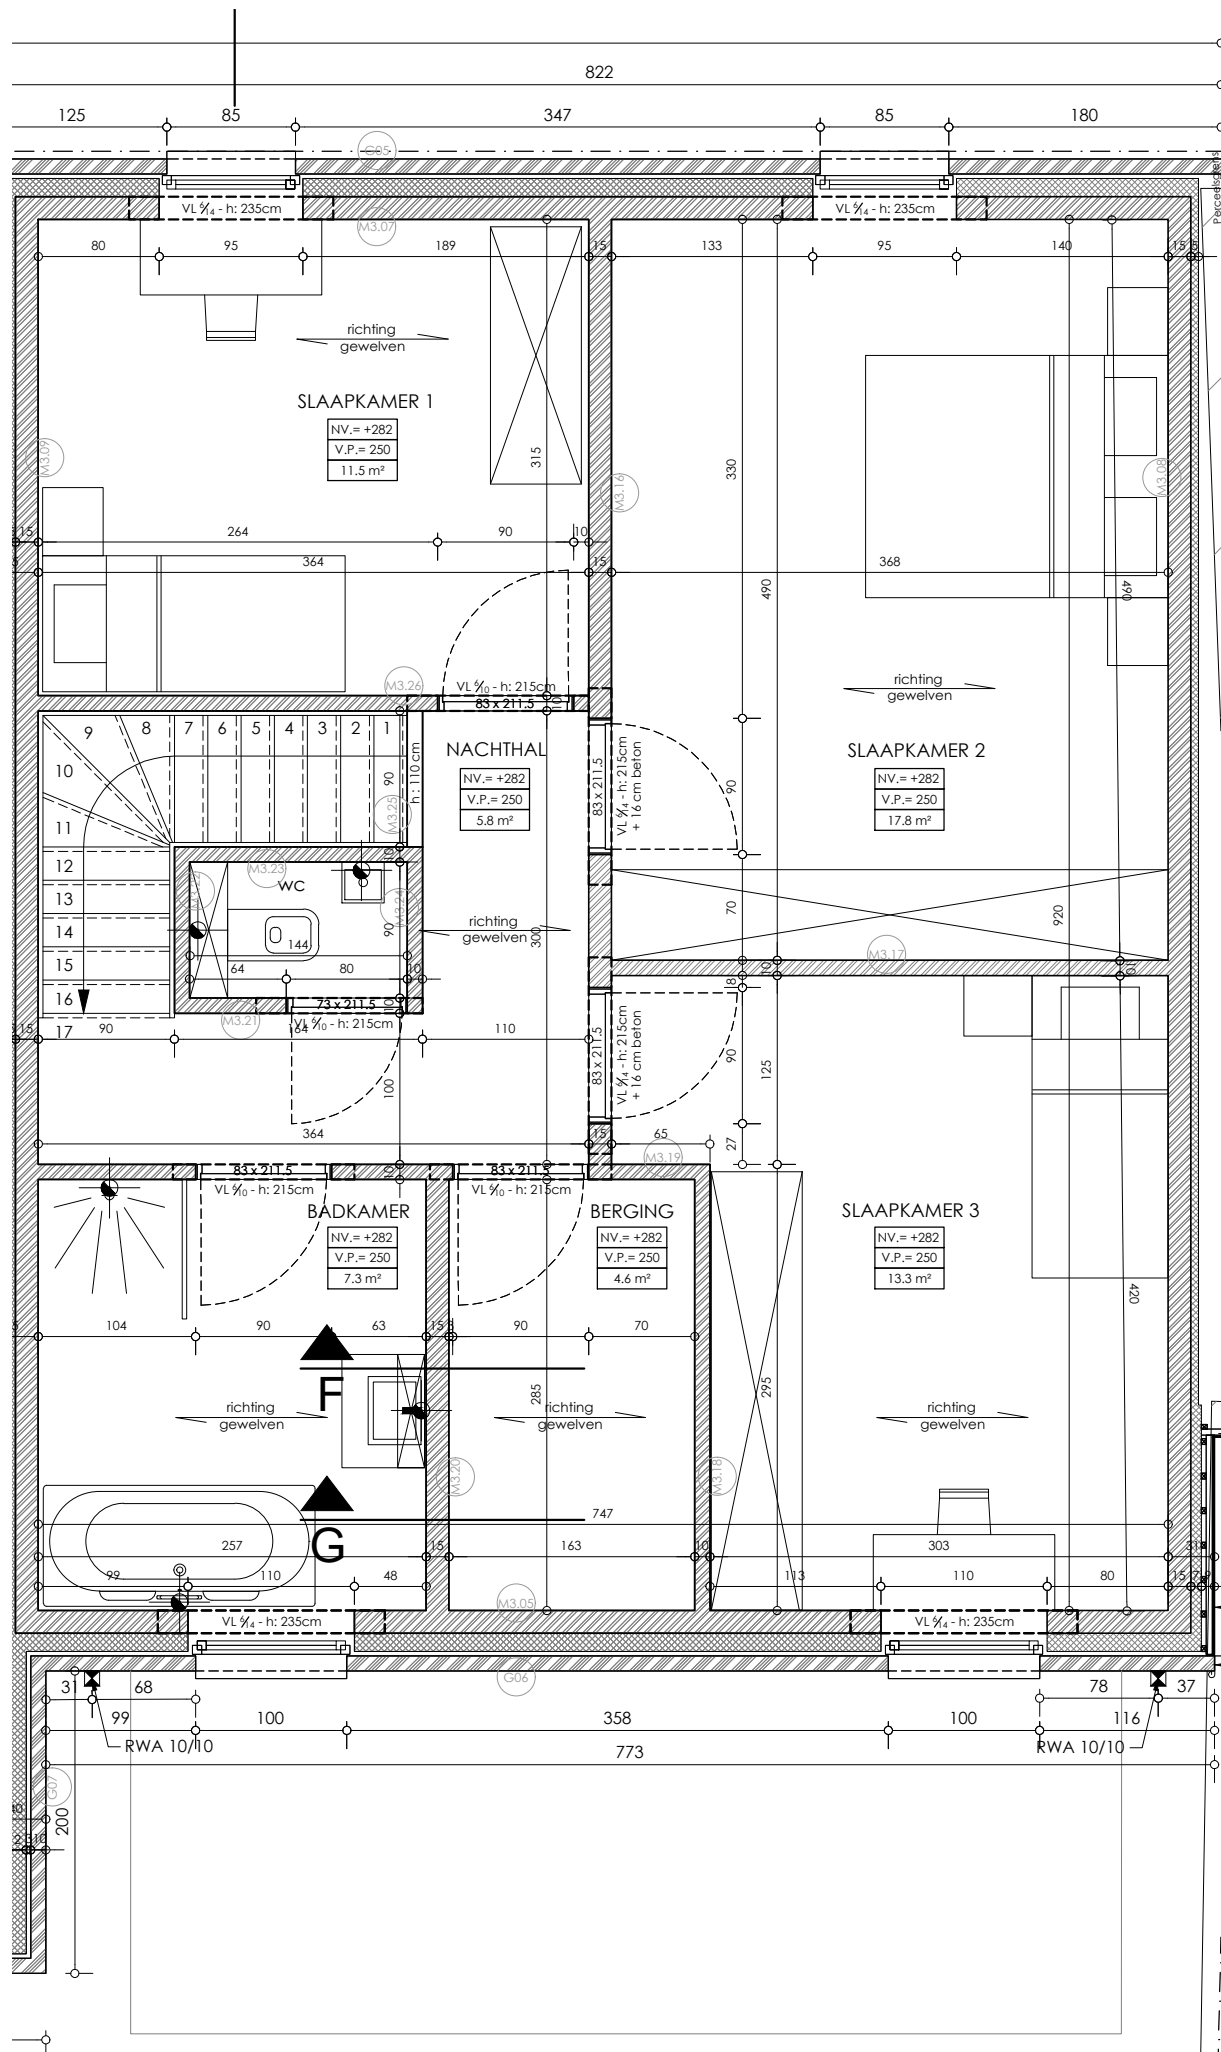


Architectenburo Schepens
Azalealaan 11
B-8890 Moorslede-Dadizele
t +32 56 50 14 60
f +32 56 50 42 63
m info@architectschepens.be

- Grondplan verdieping +1 -

Woning 3
Maedes BVBA, Breulstraat 105 - B-8890 Moorslede
Diksmuidsesteenweg 106-108 - B-8830 Hooglede

0 0,50 2,50 m

DATUM: 20/11/2024
SCHAAL: 1/50
MEETLIJN